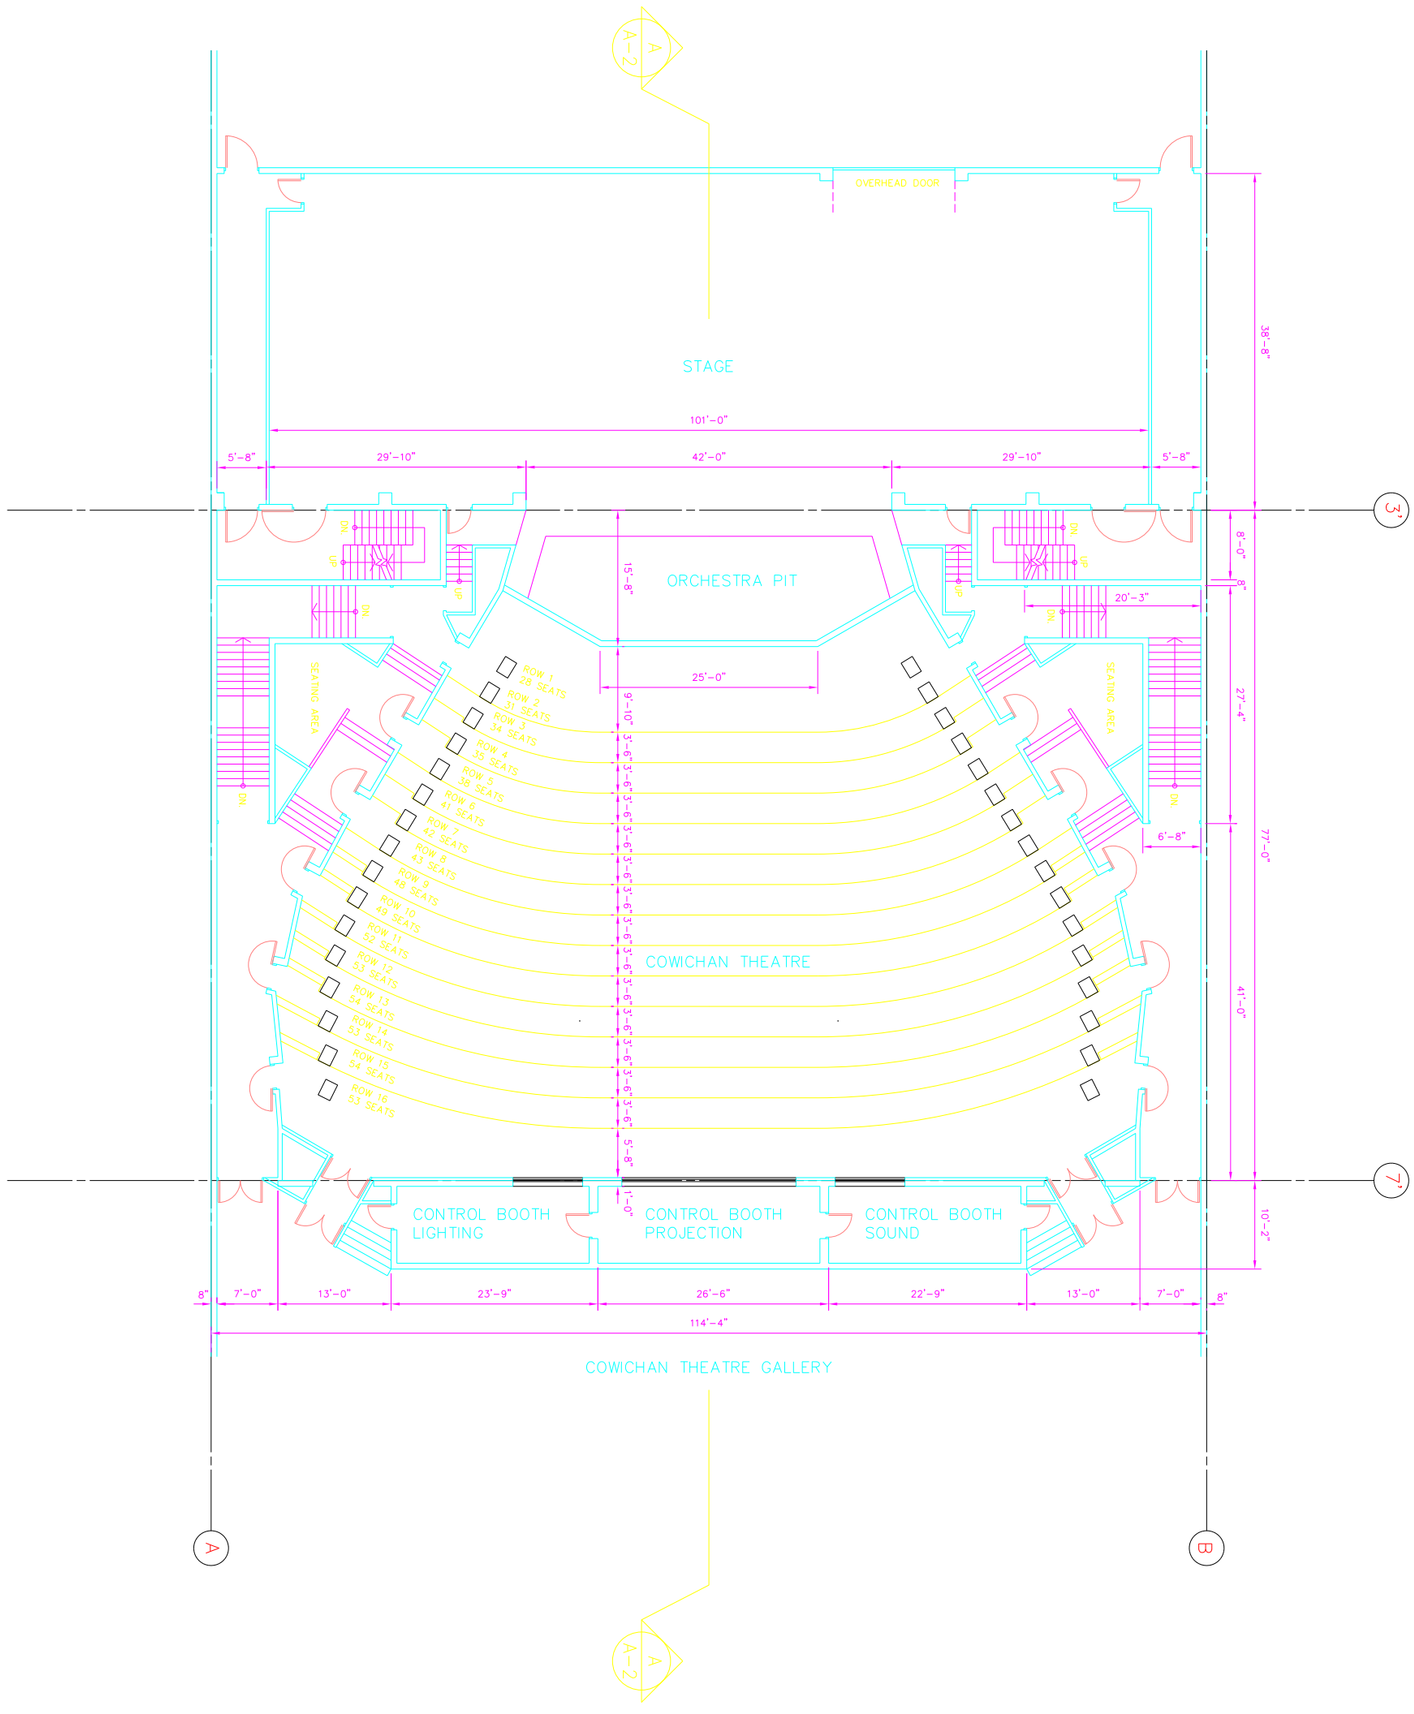

COWICHAN VALLEY
COMMUNITY CENTRE, DUNCAN, B.C.

DRAWING TITLE
THEATRE
FLOOR PLAN

SCALE
1/8" = 1'=0"

DRAWN BY
KC

DATE
5 JULY 2012

CONTRACT NO.

DRAWING NO.
A—1